


50'

65'

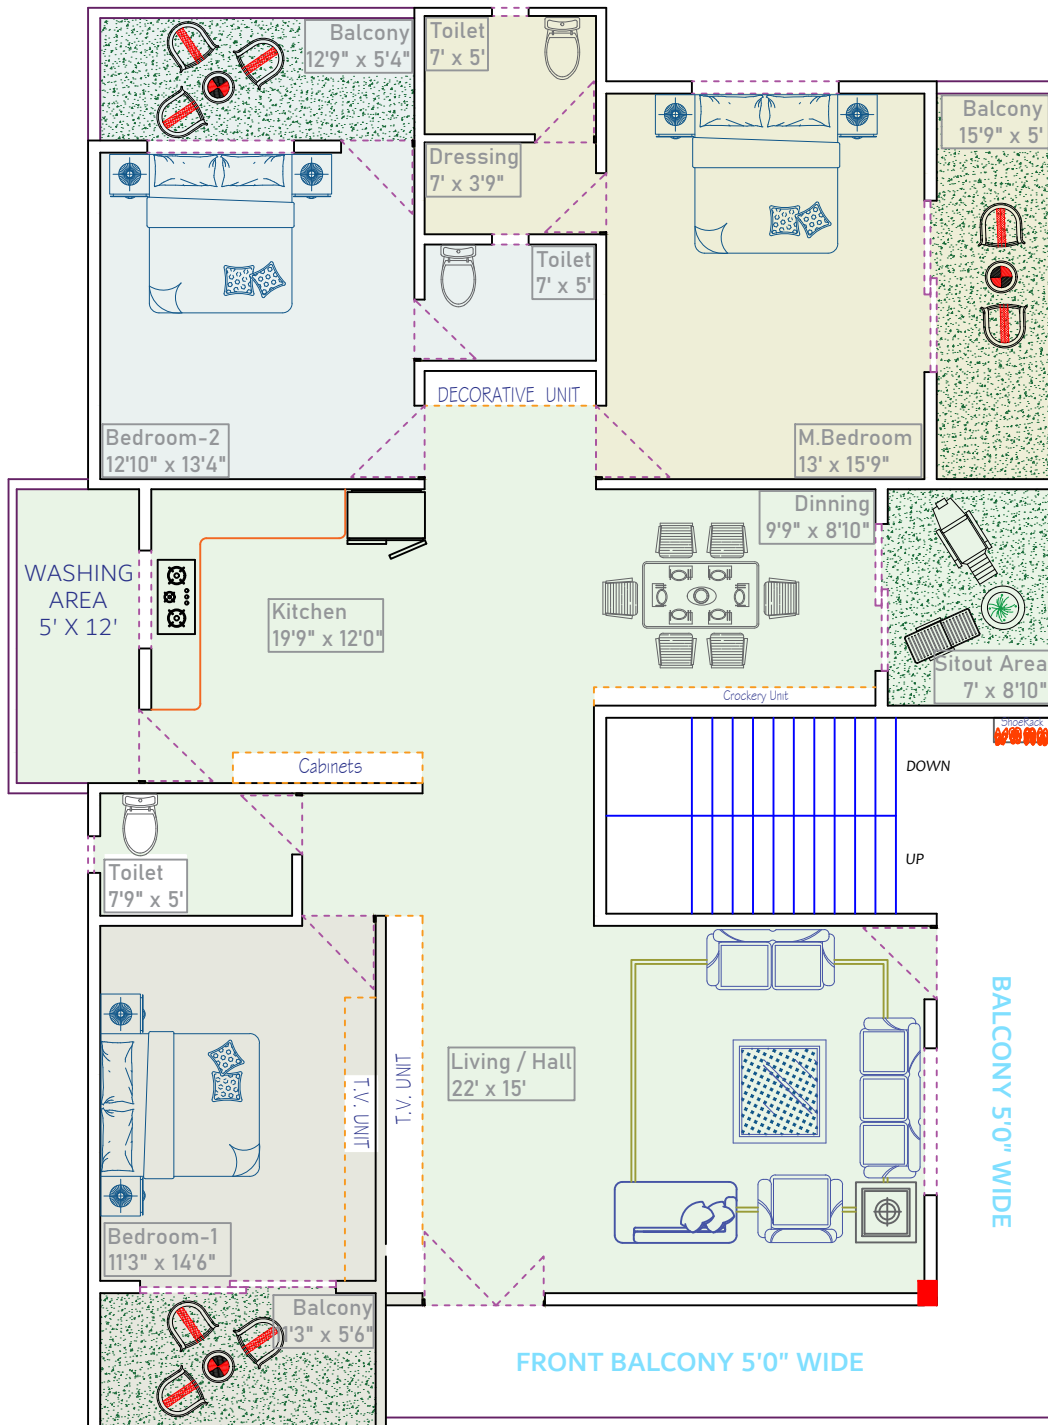

ROAD

PLAN: OP-2

FOR

DRAWING BY :

FIRST FLOOR PLAN

MR.



AMEZING ART
8855033319
WWW.AMEZING.ART

